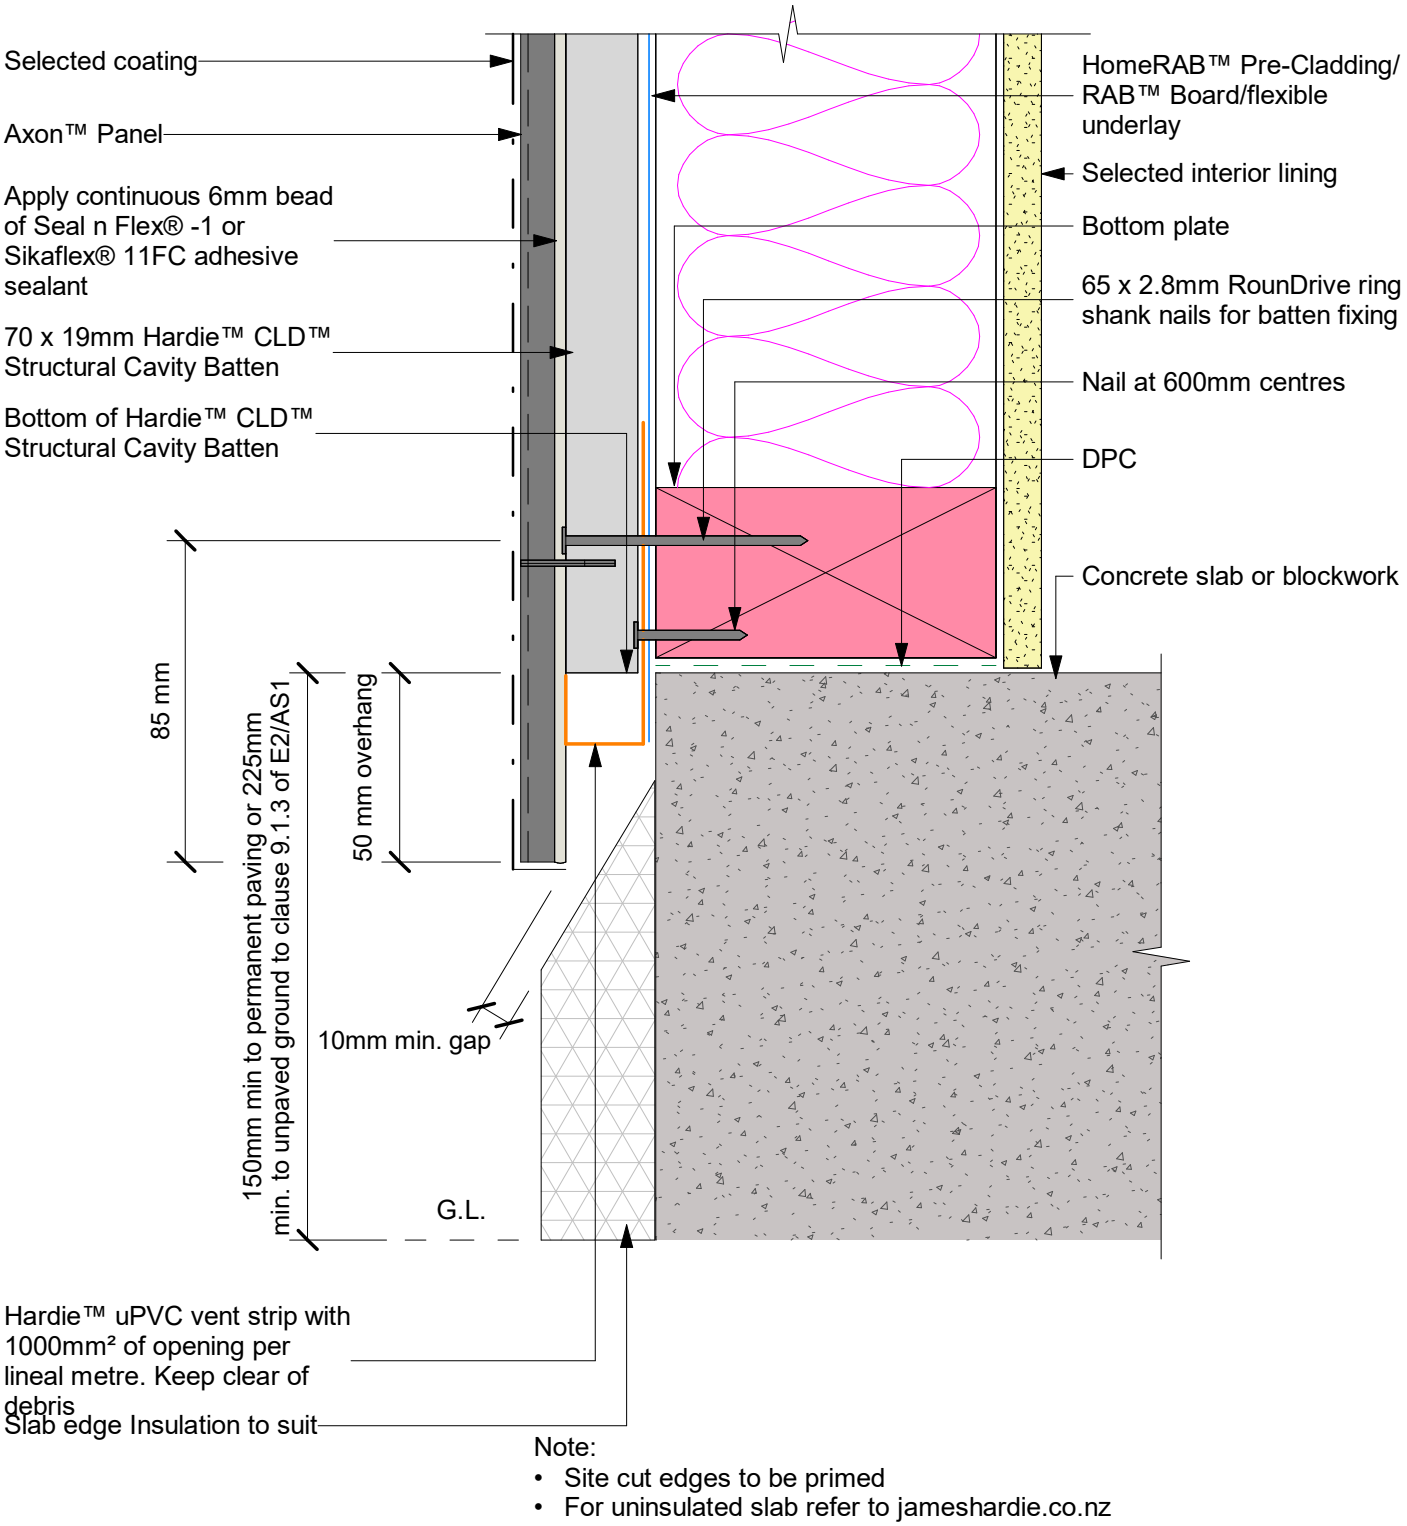


Note:

- Site cut edges to be primed
- For uninsulated slab refer to jameshardie.co.nz

jhl_axon24_c_004

jhl_axon24_c_ktaltd.rvt

JamesHardie™

www.jameshardie.co.nz

# Axon™ Panel

Hardie™ CLD™ Batten With Flexible Underlay

INSULATED FOUNDATION DETAIL

March 2024

Scale: 1 : 2

Figure 4