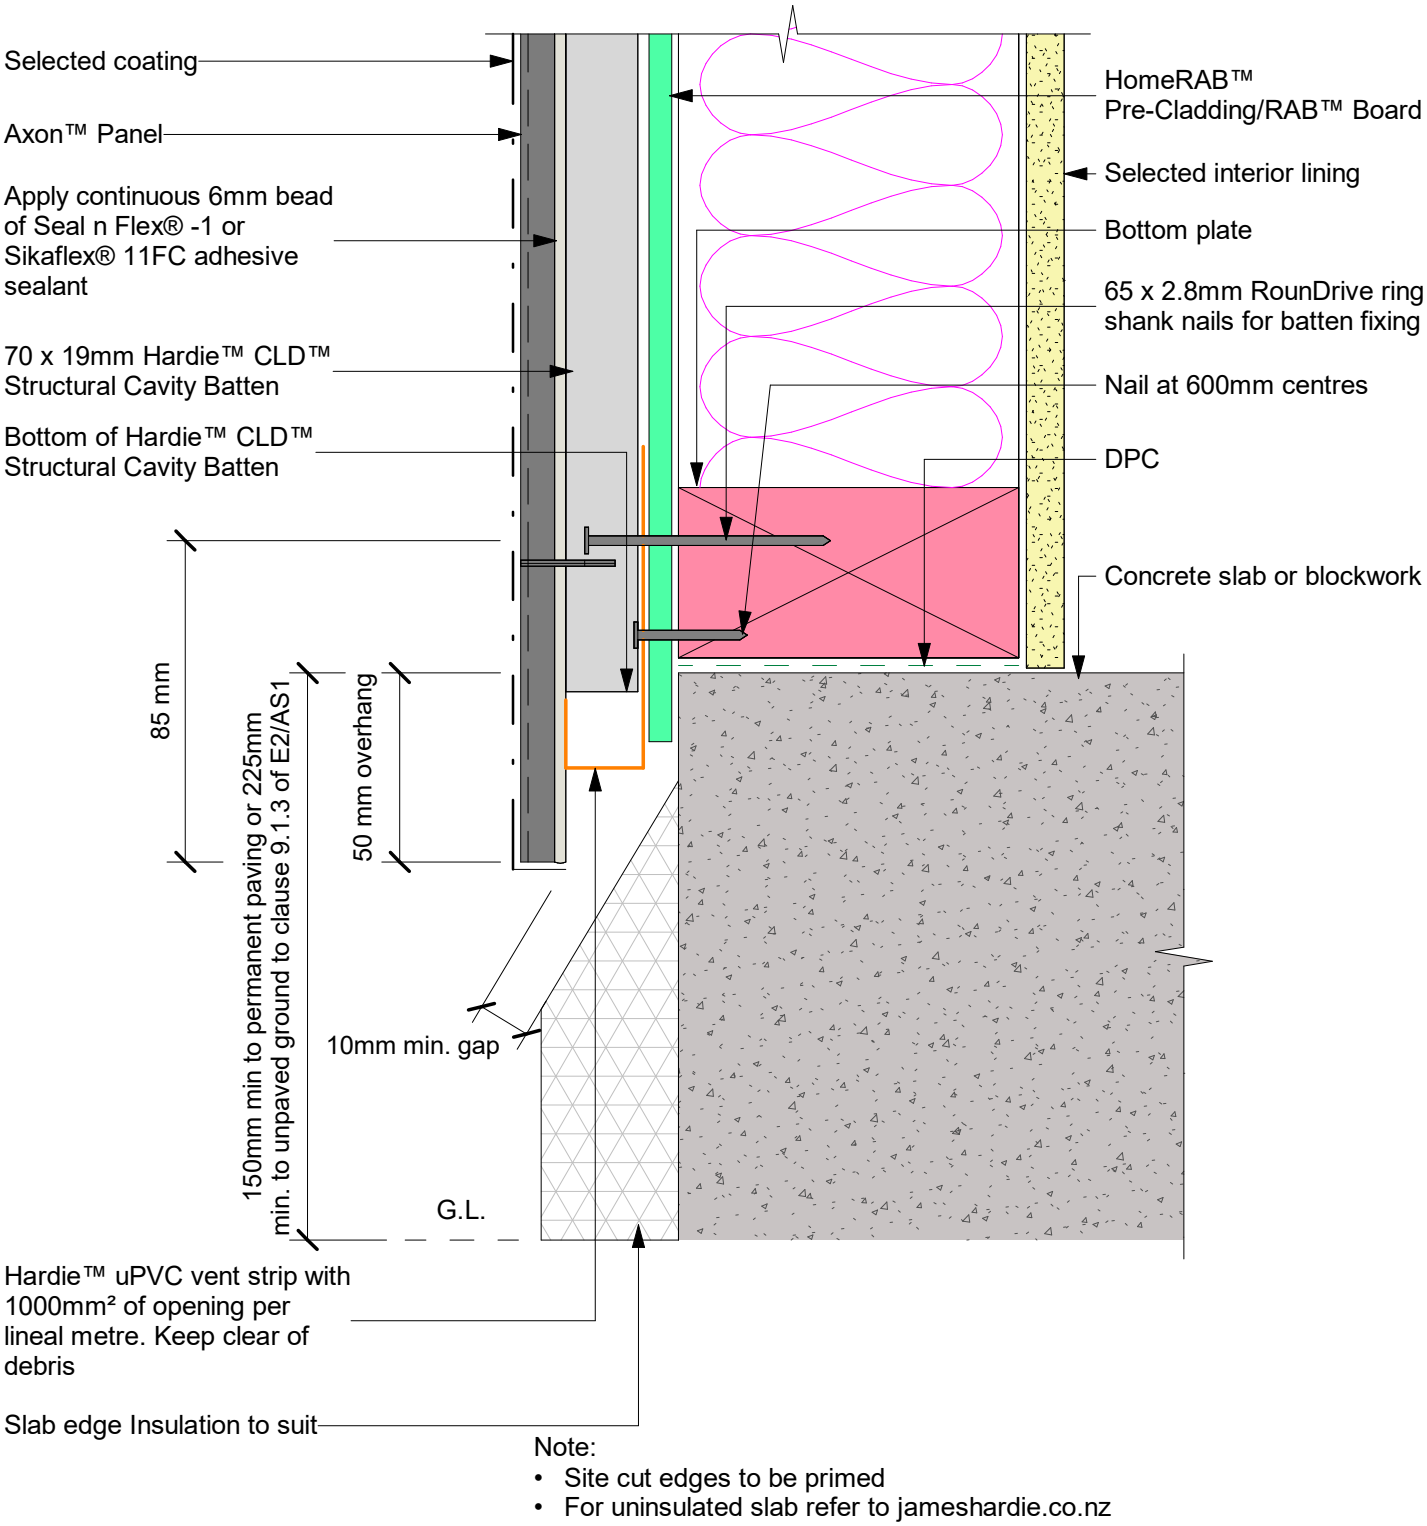

Note:
- Site cut edges to be primed
- For uninsulated slab refer to jameshardie.co.nz

JamesHardie™
www.jameshardie.co.nz

Axon™ Panel

On Hardie™ CLD™ Structural Cavity Batten with HomeRAB™ Pre-Cladding/RAB™ Board
INSULATED FOUNDATION DETAIL

March 2024
Scale: 1 : 2

Figure 4