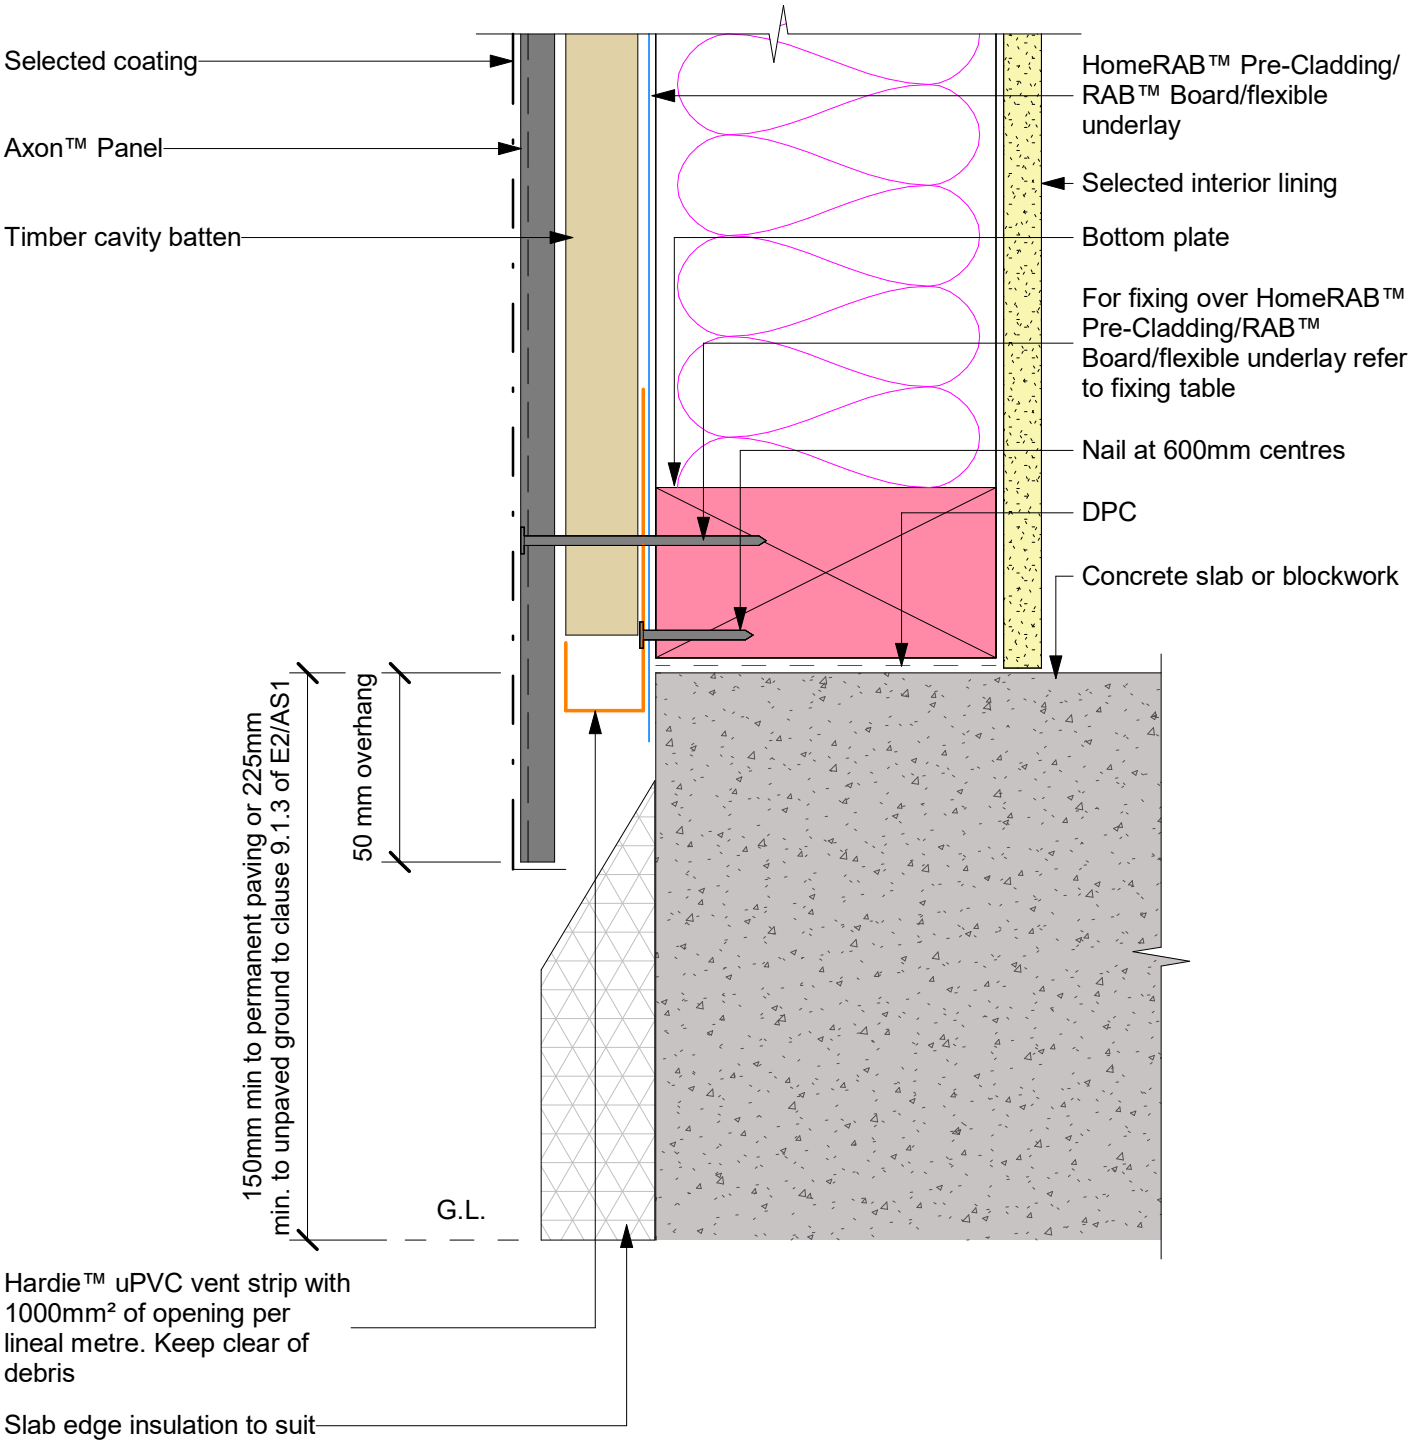

Note:
- Site cut edges to be primed
- For uninsulated slab refer to jameshardie.co.nz
- Refer to section Surface Clearances for further information

jhl_axon24_u_004

jhl_axon24_u_ktaltd.rvt

JamesHardie™
www.jameshardie.co.nz

Axon™ Panel

Timber Batten With Flexible Underlay

INSULATED FOUNDATION DETAIL

March 2024
Scale: 1 : 2

Figure 4