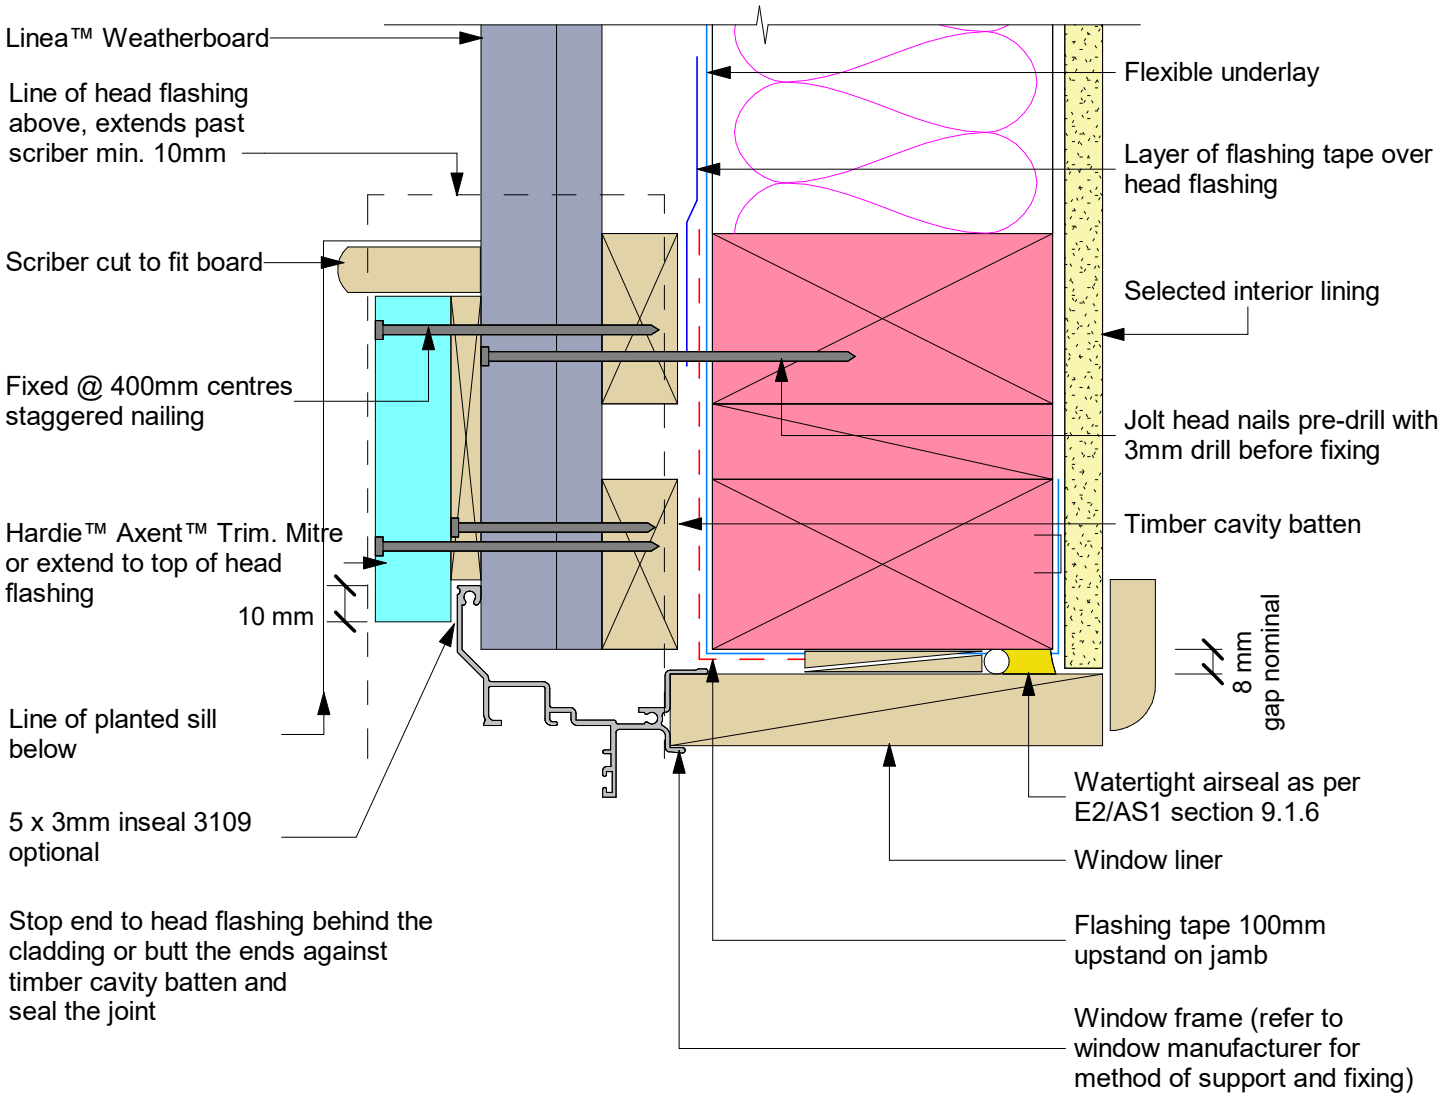

Note:
- Site cut edges to be primed

jhl_lnea_u_023

jhl_lnea.rvt

JamesHardie™
www.jameshardie.co.nz

Linea™ Weatherboard

Linea™ Weatherboard
WINDOW JAMB WITH FACING

April 2023
Scale: 1 : 2

Figure 23