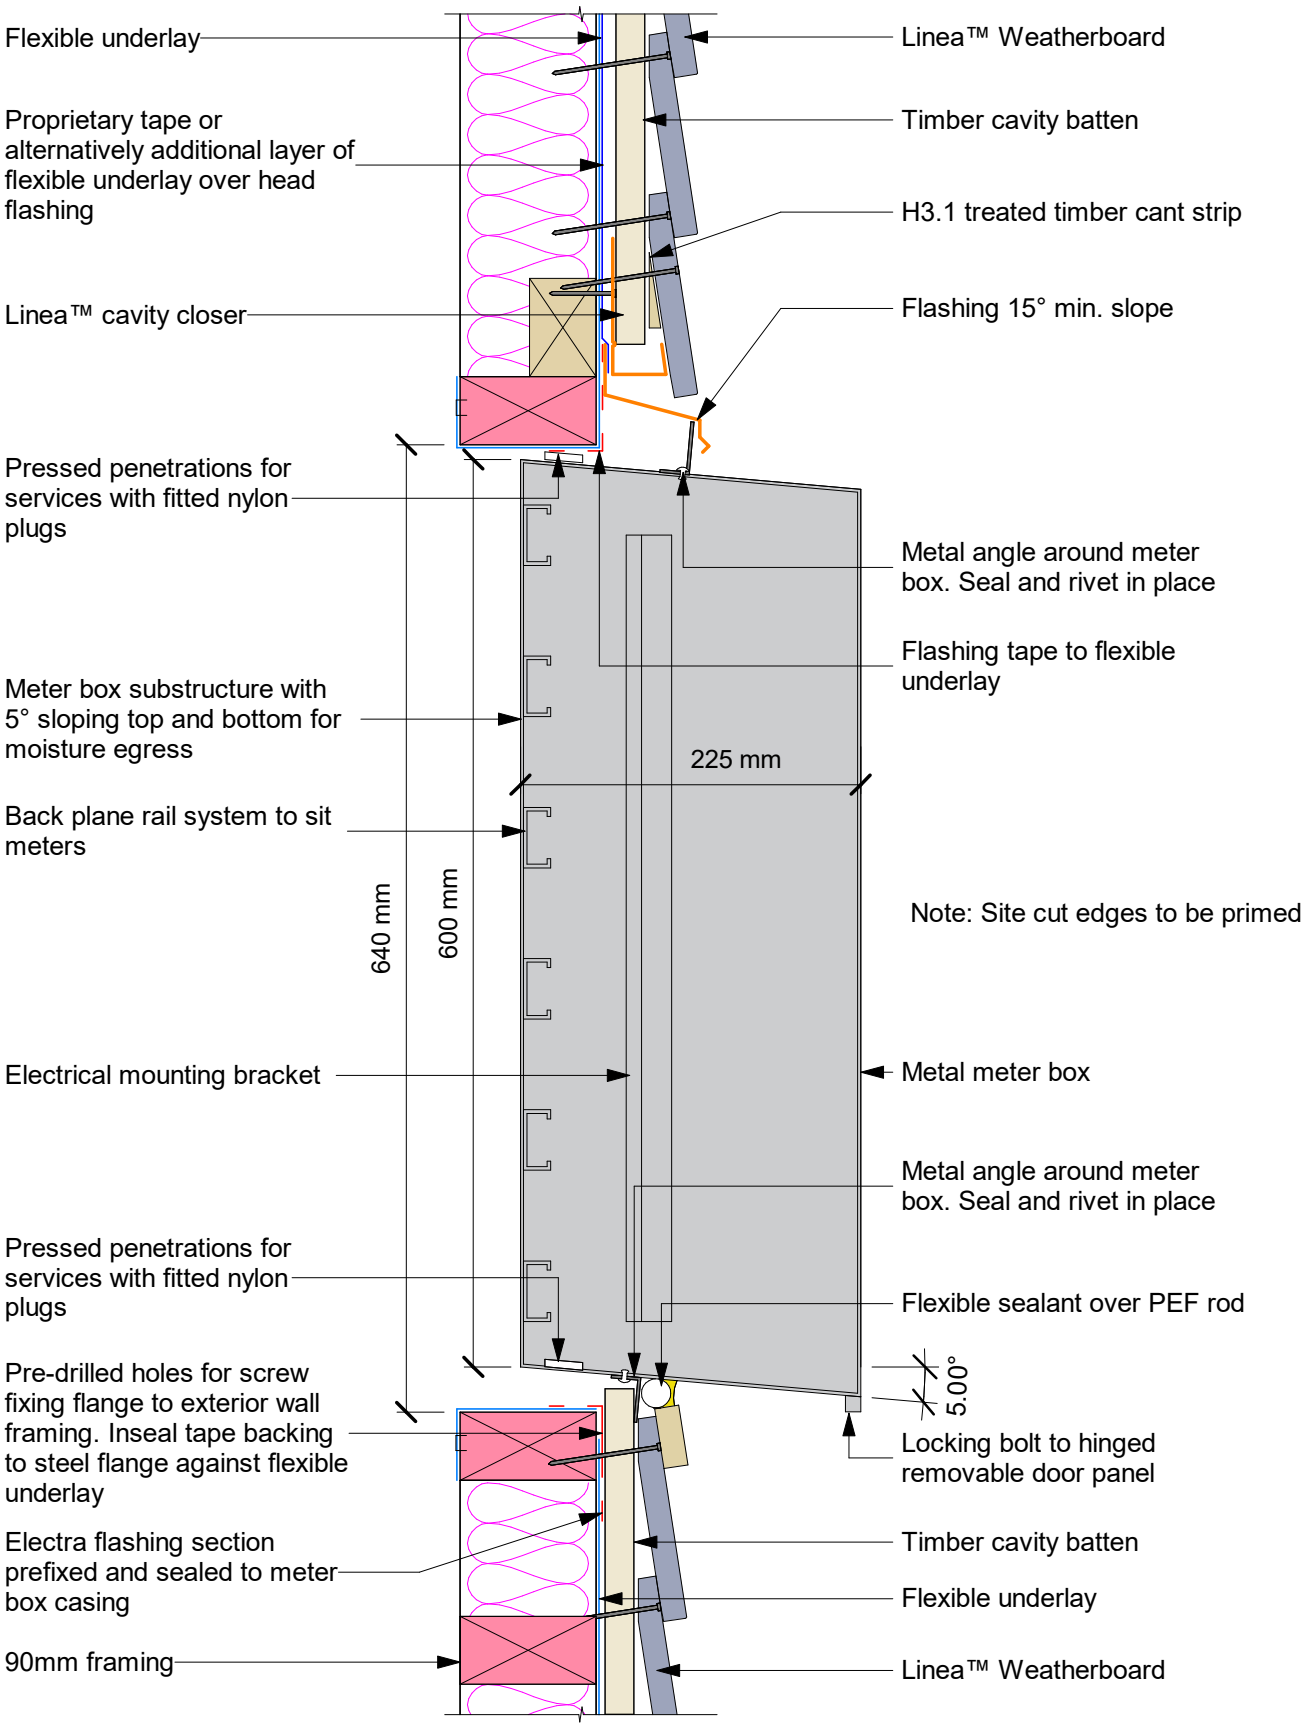

Note: Site cut edges to be primed

jhl_lnea_u_043

jhl_lnea.rvt

JamesHardie™

www.jameshardie.co.nz

Linea™ Weatherboard

Linea™ Weatherboard
METER BOX

April 2023
Scale: 1 : 5

Figure 43