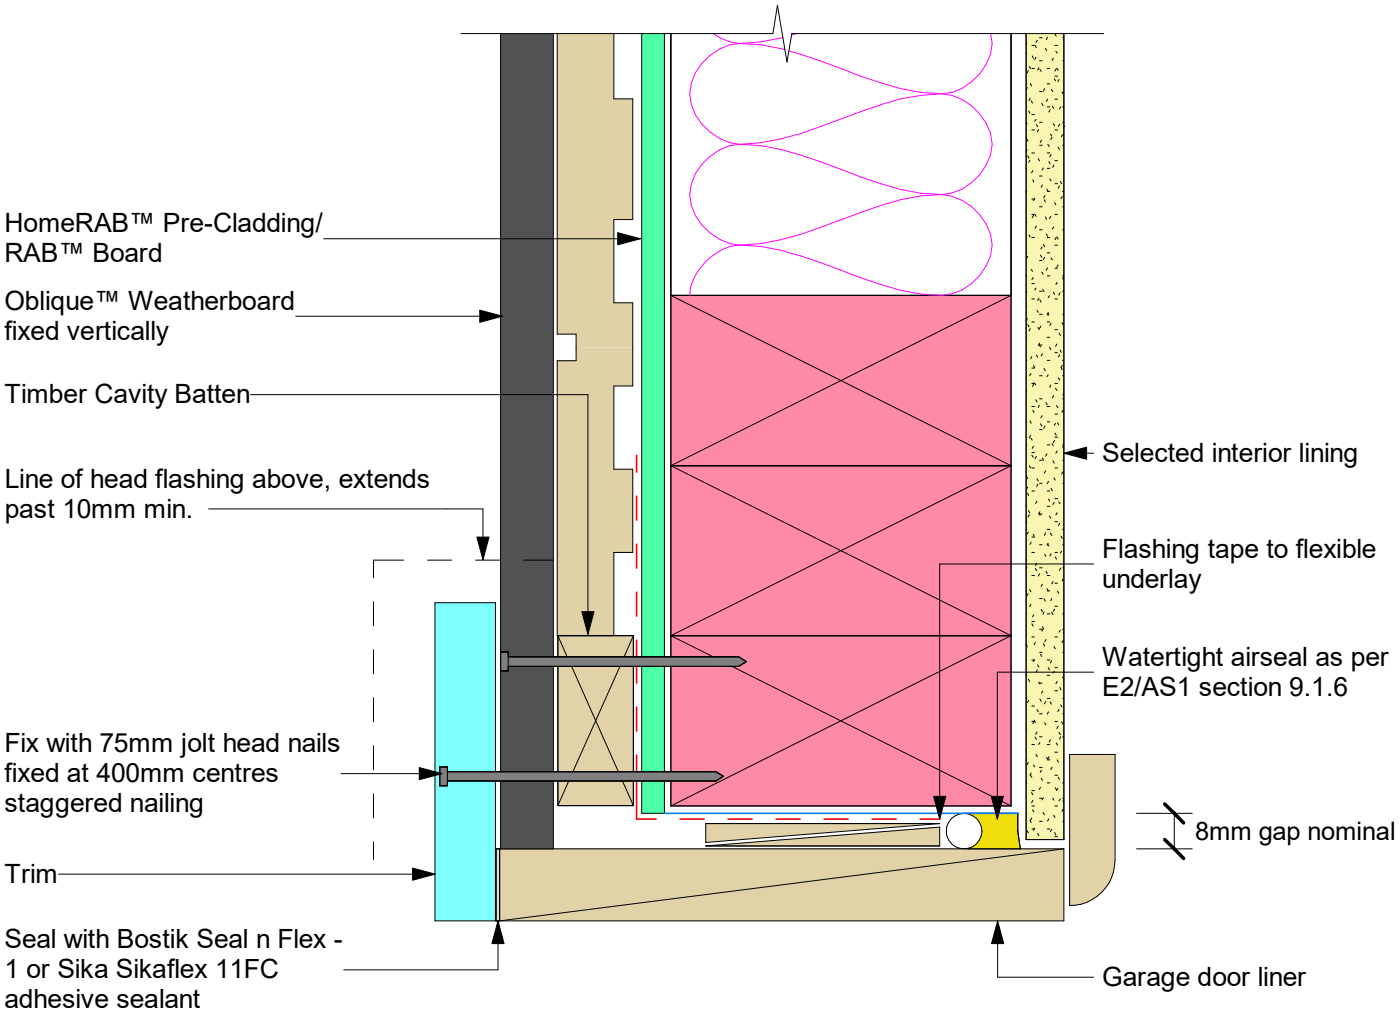

Note: Site cut edges to be primed

JamesHardie™

www.jameshardie.co.nz

Oblique™ Weatherboard 14mm - Vertical

On Timber Cavity Batten with RAB™ Board
GARAGE DOOR JAMB

October 2022
Scale: 1 : 2

Figure 37