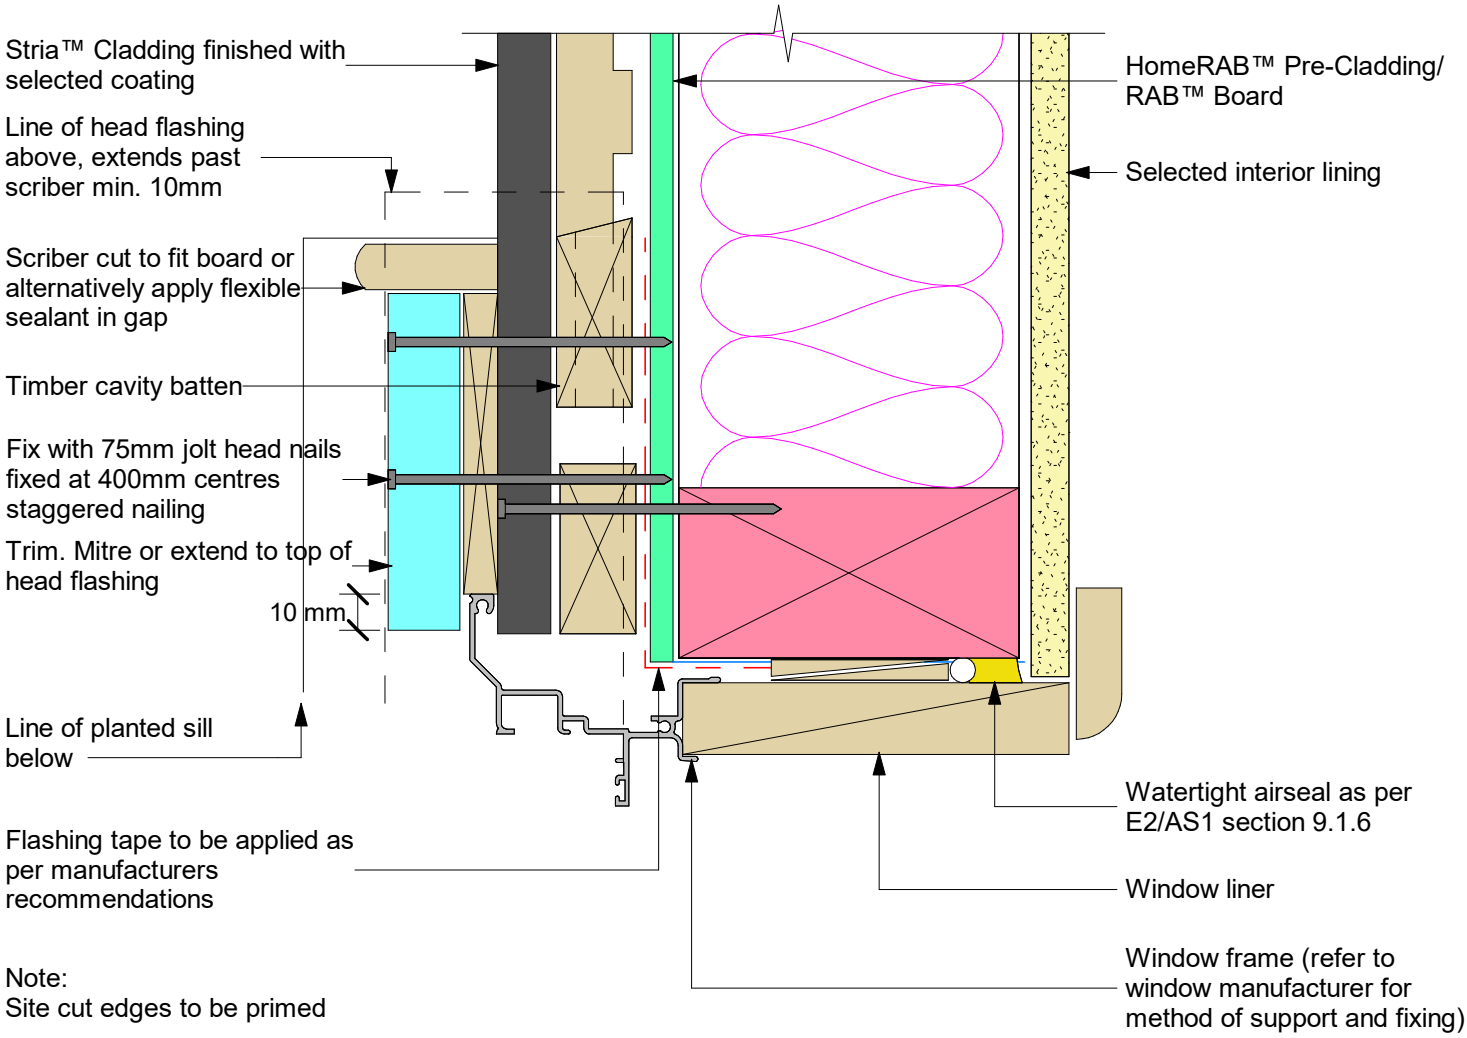

jhl_strv_r_017

jhl_strv.rvt

JamesHardie™

www.jameshardie.co.nz

Stria™ Cladding - Vertical

On Timber Cavity Batten with RAB™ Board

WINDOW JAMB WITH FACING

June 2024

Scale: 1 : 2

Figure 17