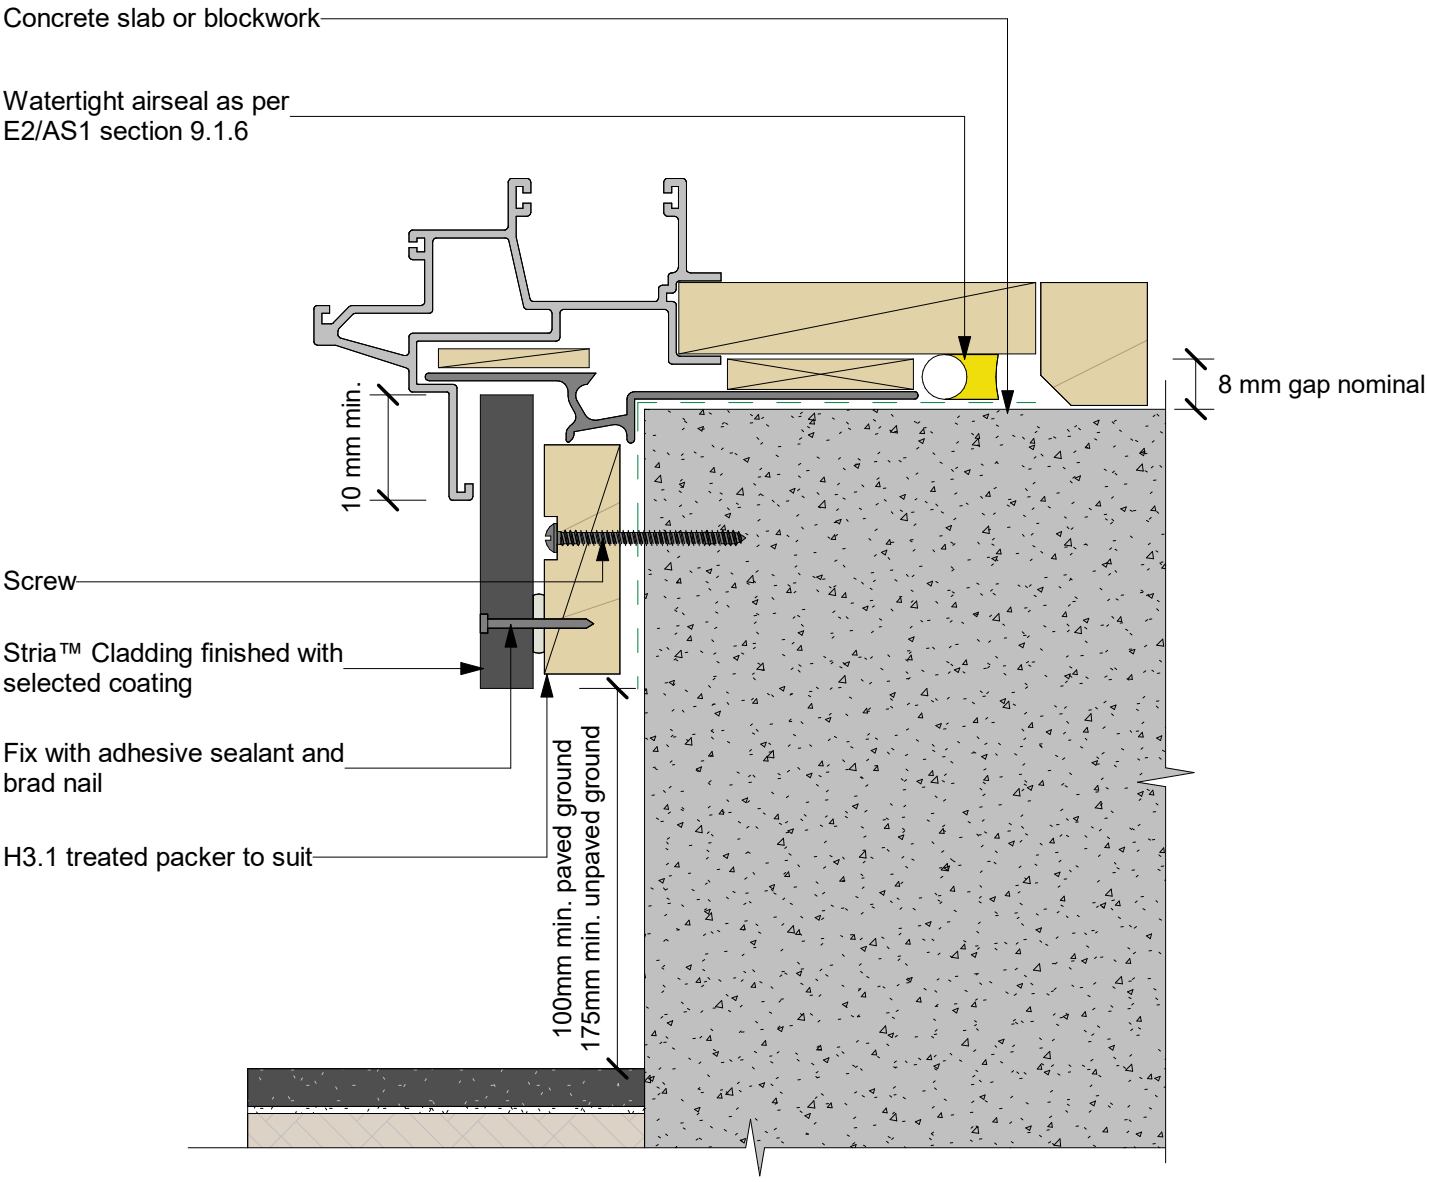

Note: Site cut edges to be primed

jhl_strv_u_019

jhl_strv.rvt

JamesHardie™

www.jameshardie.co.nz

Stria™ Cladding - Vertical

On Timber Cavity Batten with Flexible Underlay

DOOR SILL SUPPORT DETAIL

June 2024

Scale: 1 : 2

Figure 19