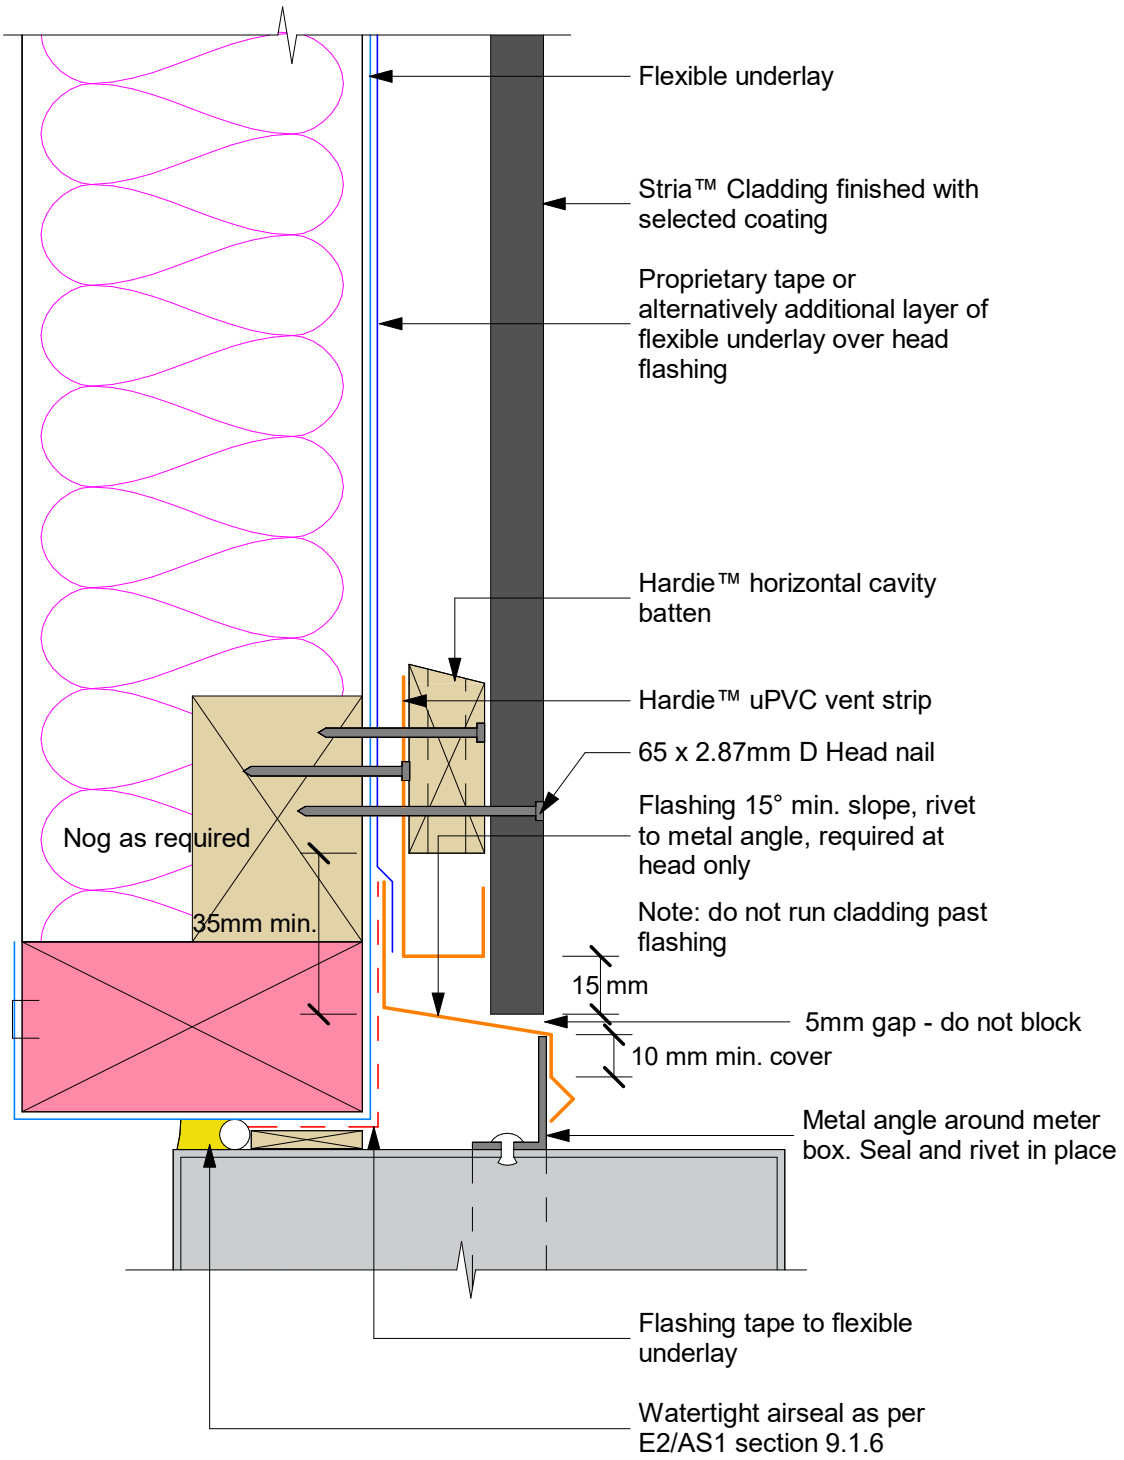

Note: Site cut edges to be primed

JamesHardie™

www.jameshardie.co.nz

Stria™ Cladding - Vertical

On Timber Cavity Batten with Flexible Underlay

METER BOX AT HEAD

June 2024

Scale: 1 : 2

Online 3