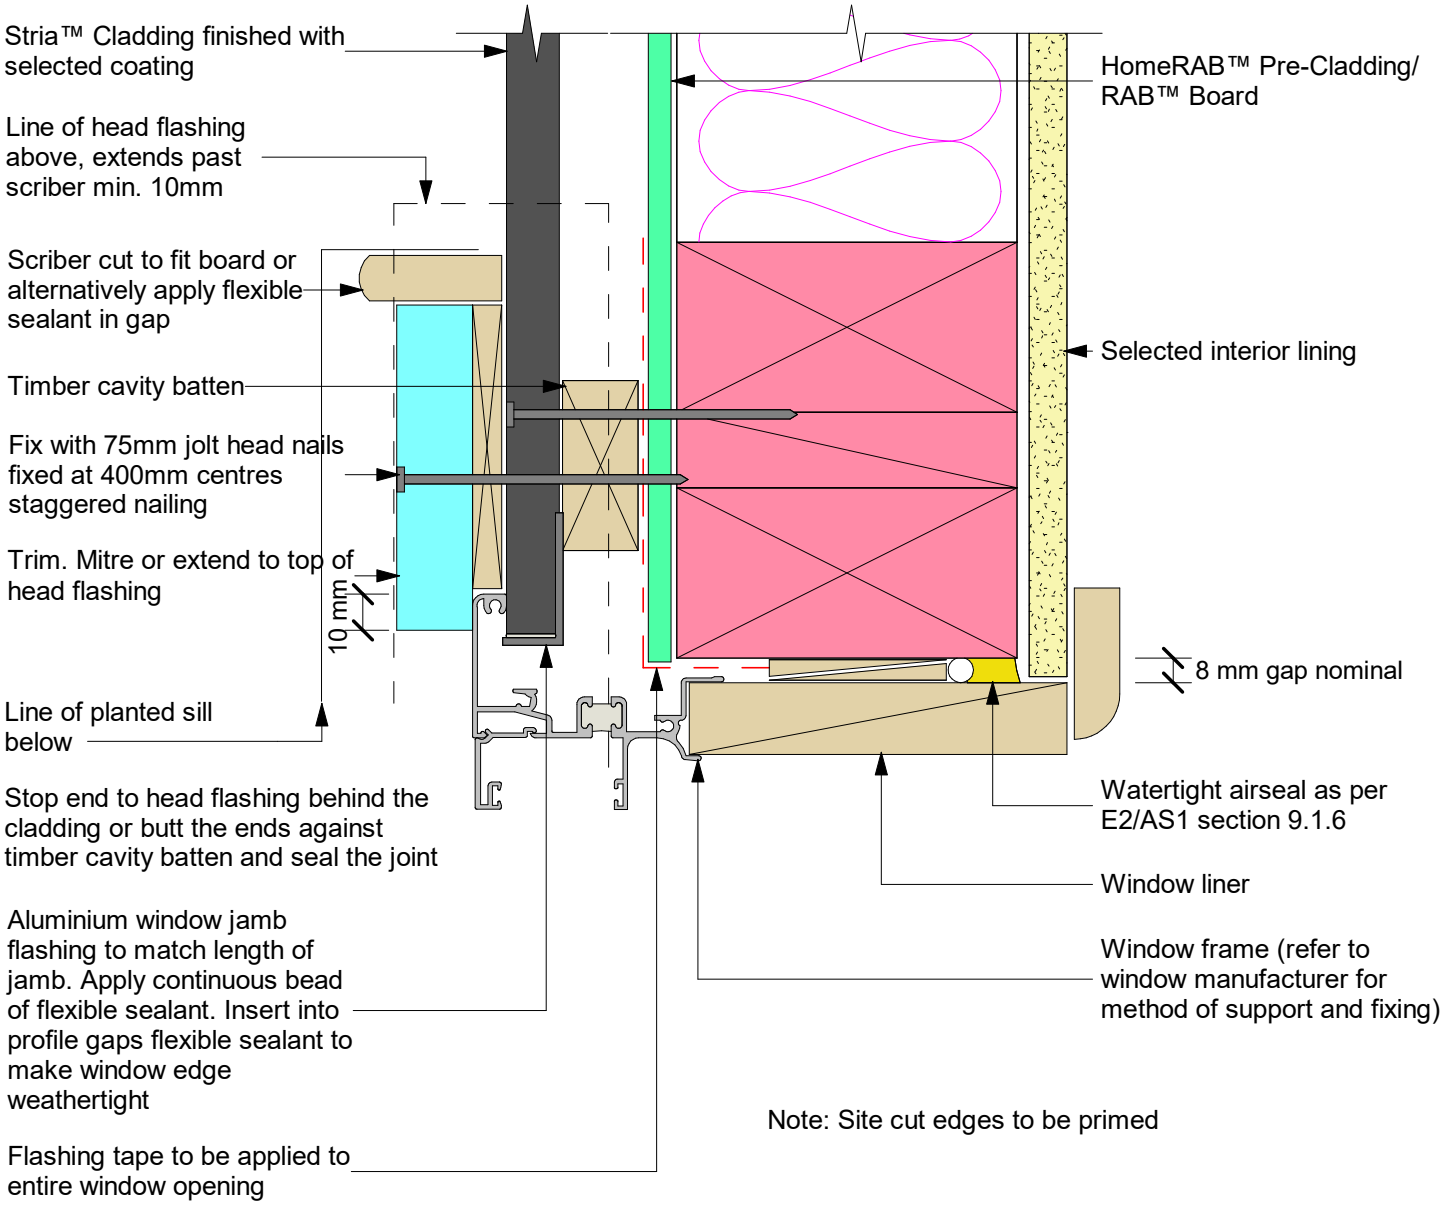

Note: Site cut edges to be primed

jhl_sttm_r_024

jhl_sttm.rvt

JamesHardie™

www.jameshardie.co.nz

Stria™ Cladding - Horizontal

On Timber Cavity Batten with RAB™ Board

WINDOW JAMB WITH FACING

June 2024

Scale: 1 : 2

Figure 24