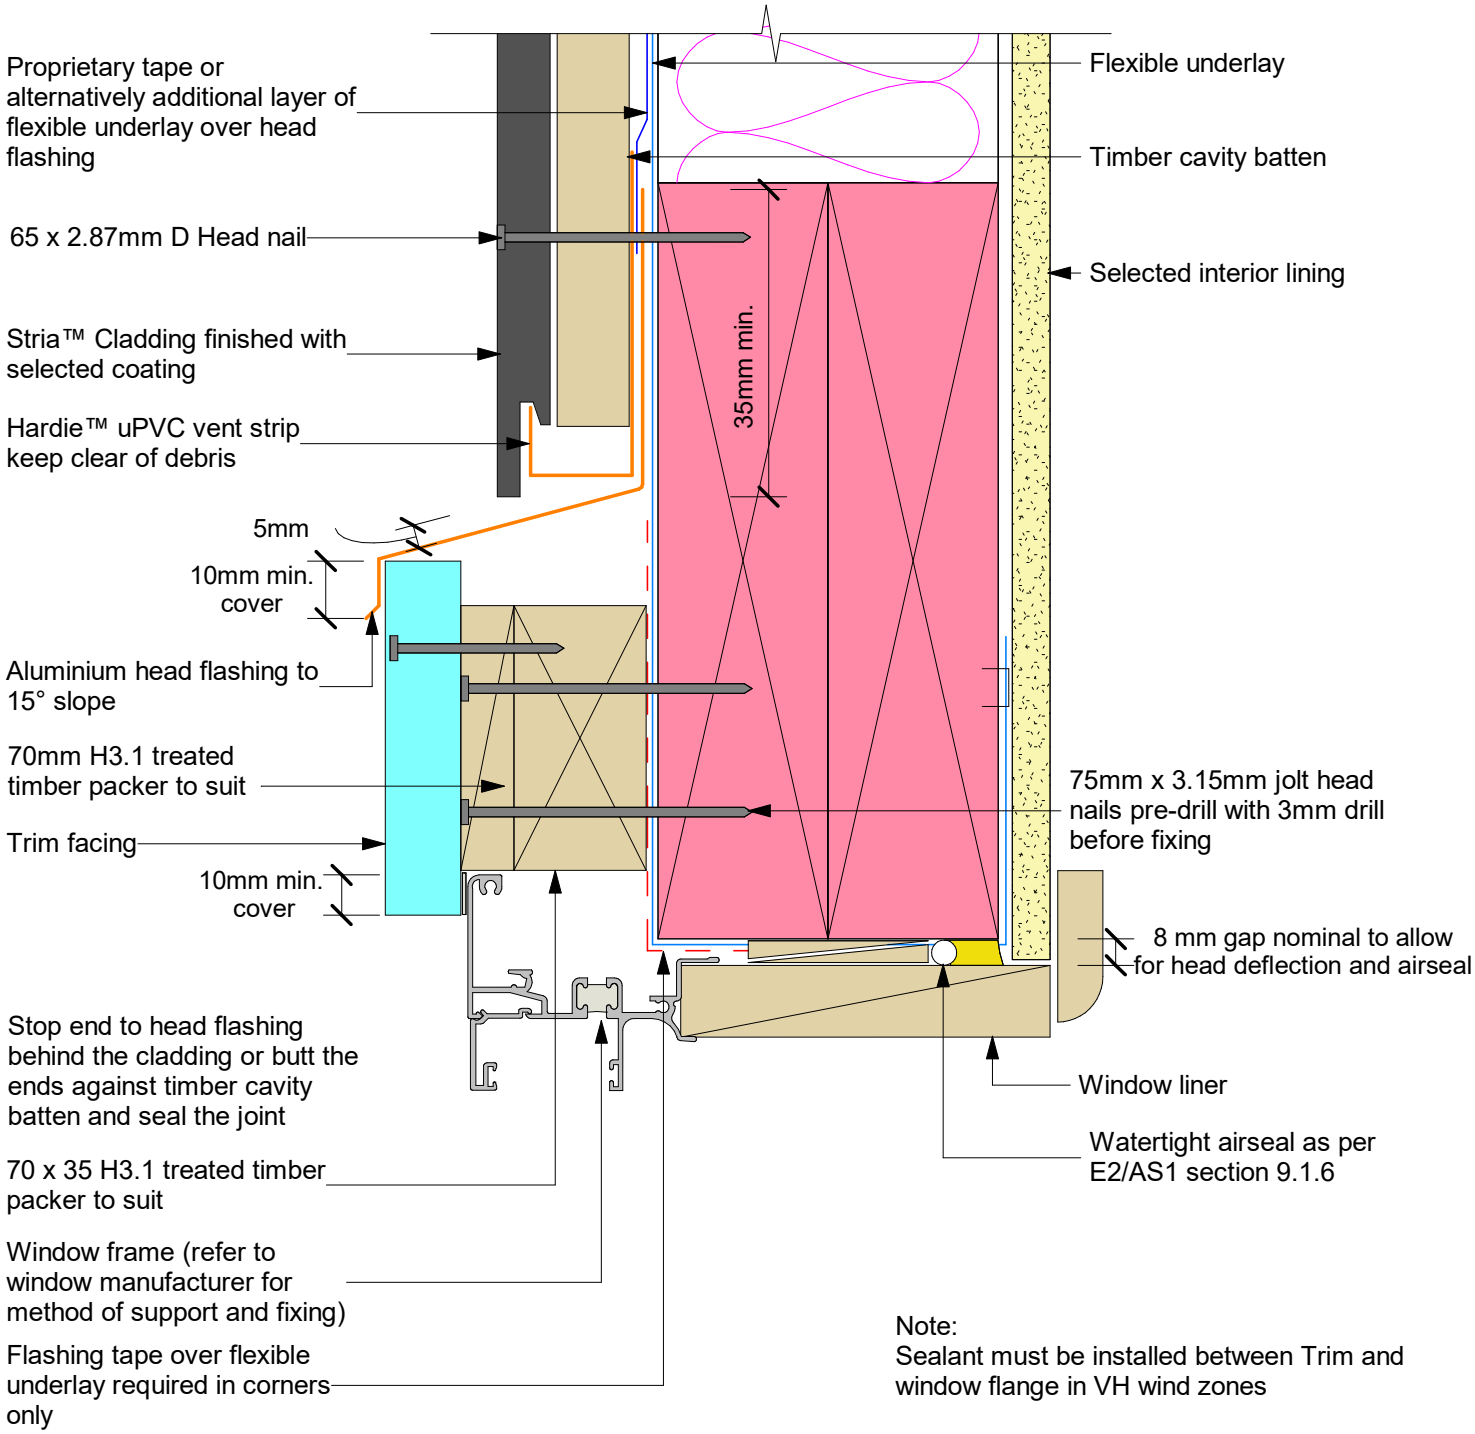

Note:
Sealant must be installed between Trim and window flange in VH wind zones

jhl_sttm_u_021

jhl_sttm.rvt

JamesHardie™
www.jameshardie.co.nz

Stria™ Cladding - Horizontal

On Timber Cavity Batten with Flexible Underlay
WINDOW HEAD WITH FACING

June 2024
Scale: 1 : 2

Figure 21