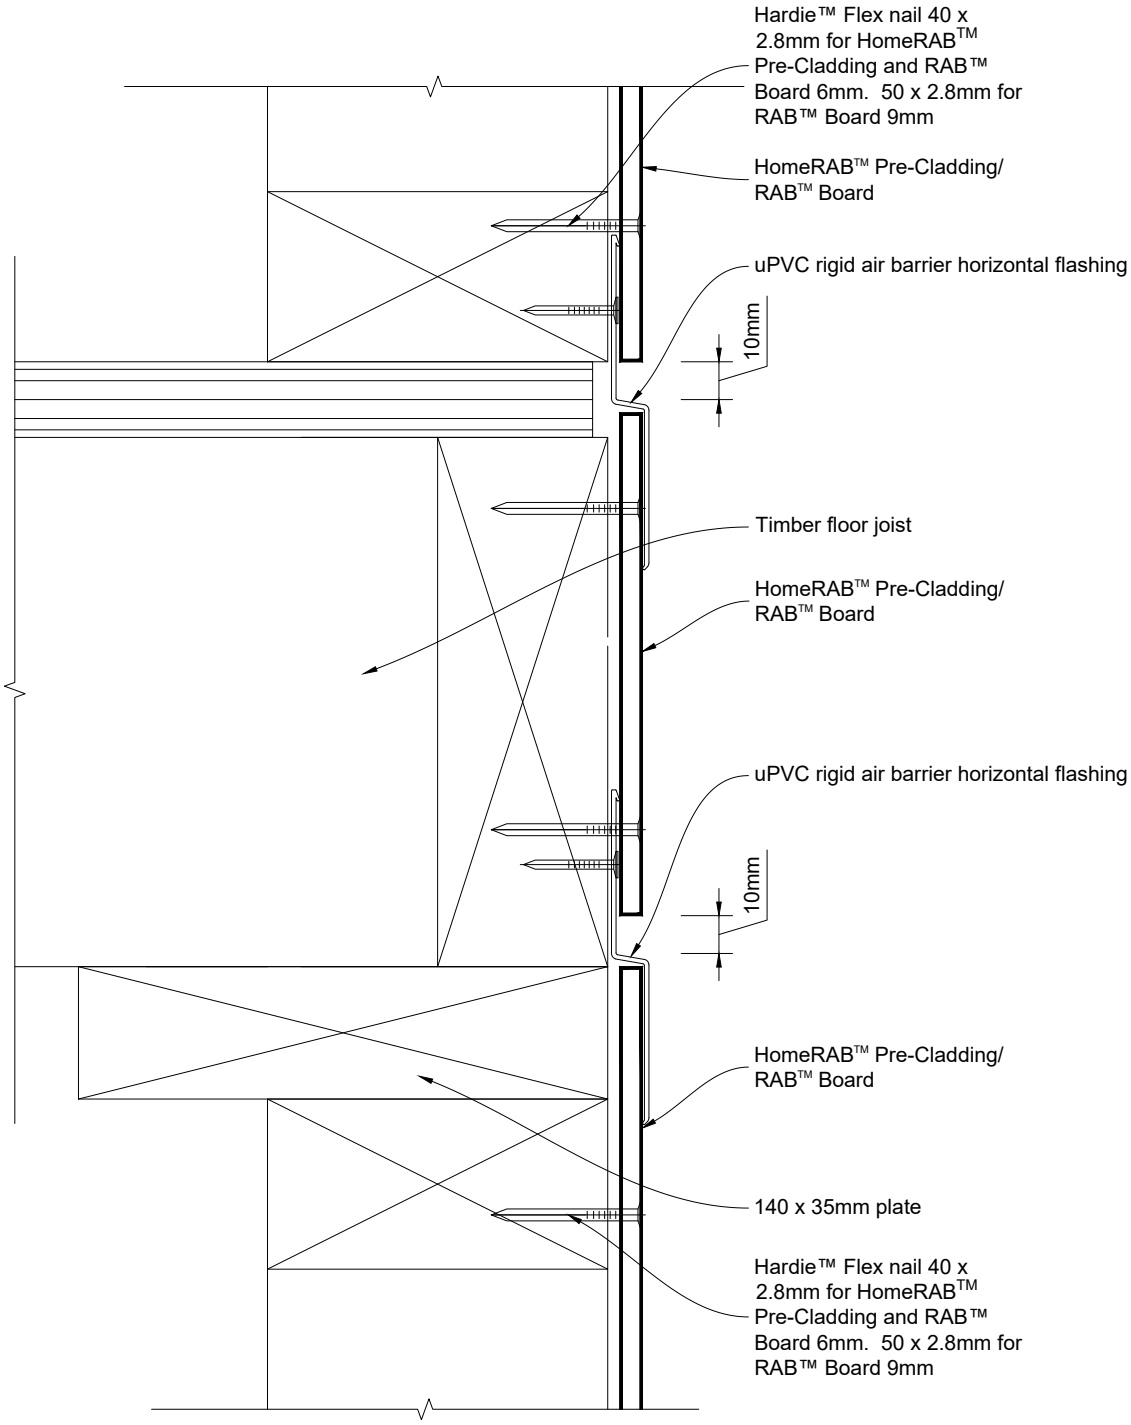
Hardie™ Flex nail 40 x 2.8mm for HomeRAB™ Pre-Cladding and RAB™ Board 6mm. 50 x 2.8mm for RAB™ Board 9mm
HomeRAB™ Pre-Cladding/ RAB™ Board
uPVC rigid air barrier horizontal flashing
10mm
Timber floor joist
HomeRAB™ Pre-Cladding/ RAB™ Board
uPVC rigid air barrier horizontal flashing
10mm
HomeRAB™ Pre-Cladding/ RAB™ Board
140 x 35mm plate
Hardie™ Flex nail 40 x 2.8mm for HomeRAB™ Pre-Cladding and RAB™ Board 6mm. 50 x 2.8mm for RAB™ Board 9mm